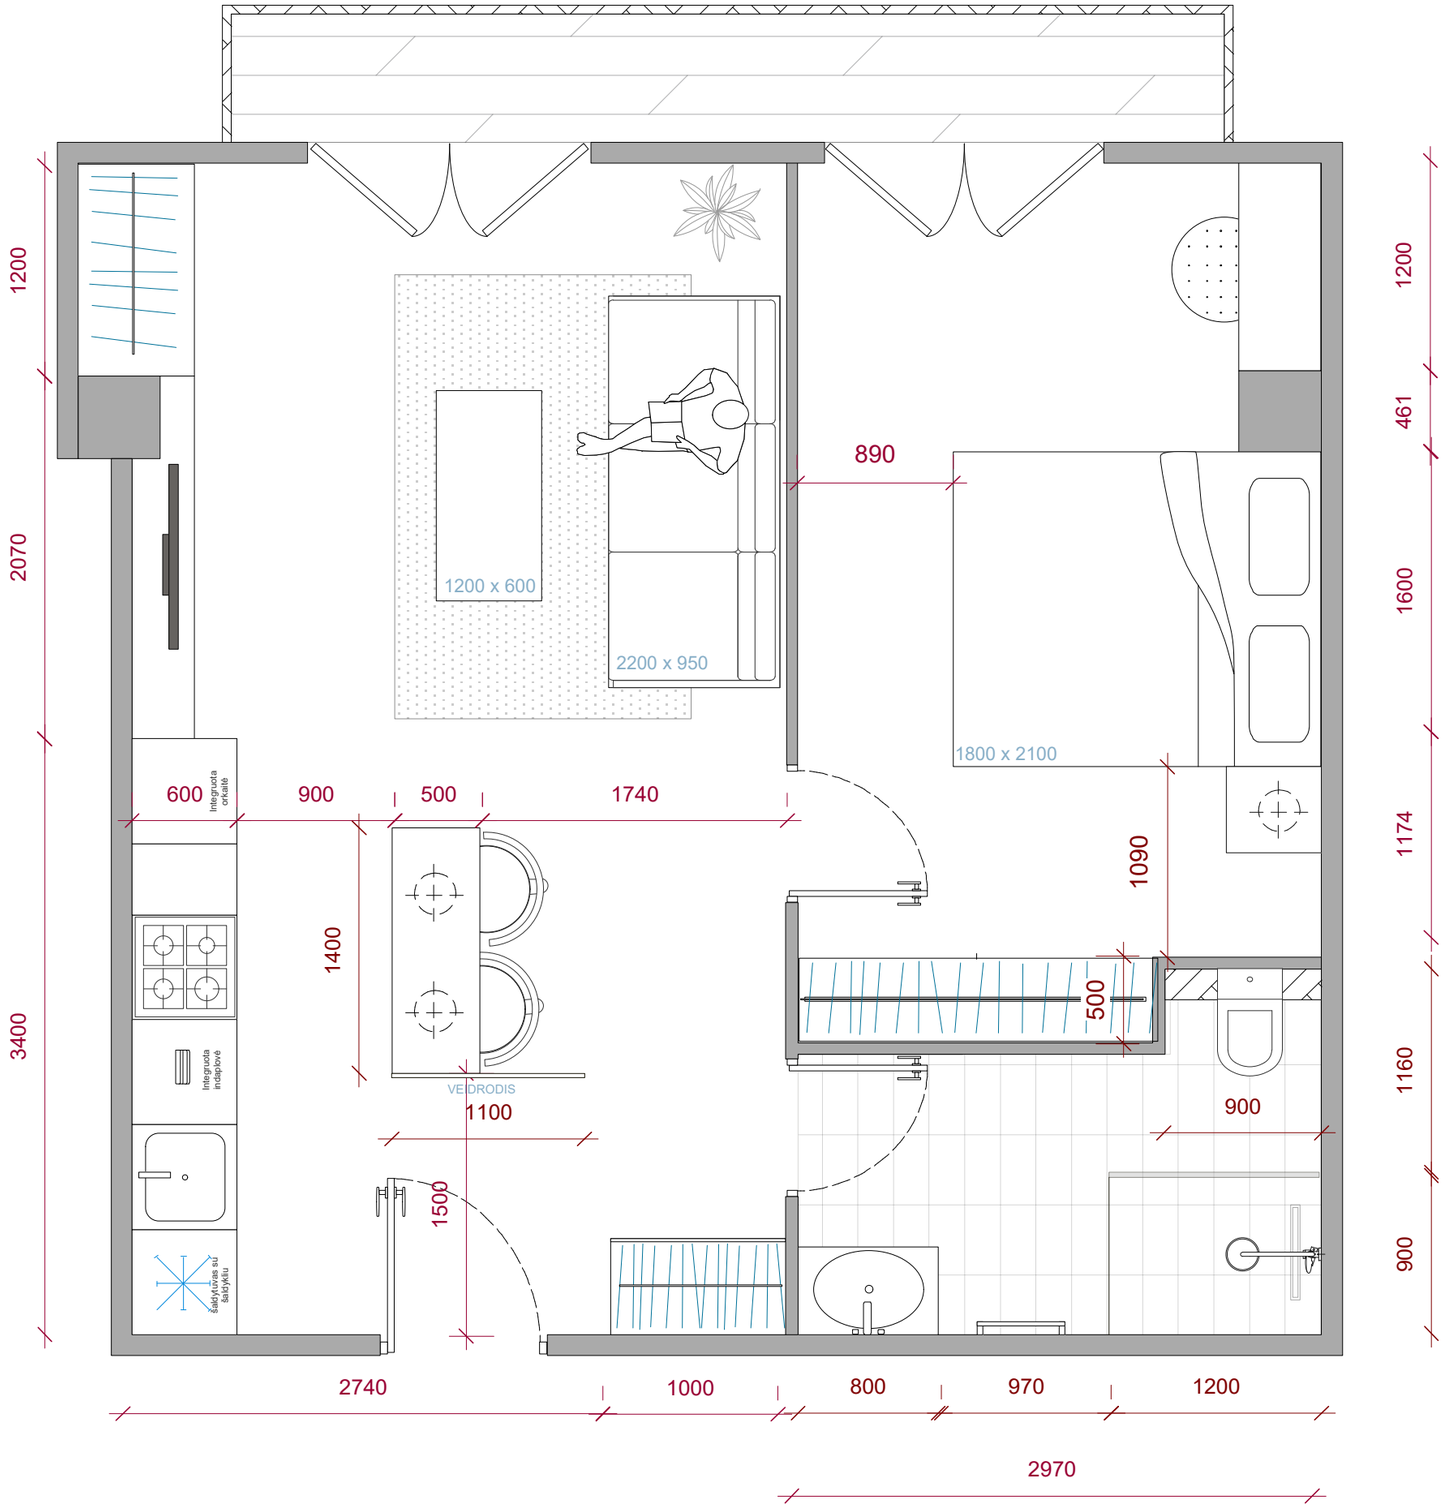

IŠPLANAVIMAS

SIMBOLIAI

NOTE:

Dimensions and setting out - should be checked on site prior any works

Daina Design Studio is not responsible for measurments as it has been given by the client

Structure & Construction – these drawings, unless expressly noted otherwise, have not been fully coordinated with a Structural Engineer's input and show indicative construction build-up only

Freeholder / Leaseholder / Restricted covenants / Easement approvals - the client will ensure that any notices and consents required are obtained before work commences

Areas provided on drawings are rounded to the nearest whole unit. Measurements are based upon received survey information and as such a reasonable allowance should be made for discrepancies or deviations that may occur during

Revisions

No.	Description	Date
A		
B		
C		

Note: Do not scale from this drawing. All dimensions to be checked on site by the contractor and to be his responsibility.

DAINA
DESIGN STUDIO

T +447904288619
E info@dainainteriordesign.com
W www.dainainteriordesign.com

Drawing Name	**Išplanavimas**
Client	Asta Bernotiene
Scale	1:35
Drawing No	DDS/ABI
Page	1 OF x 1